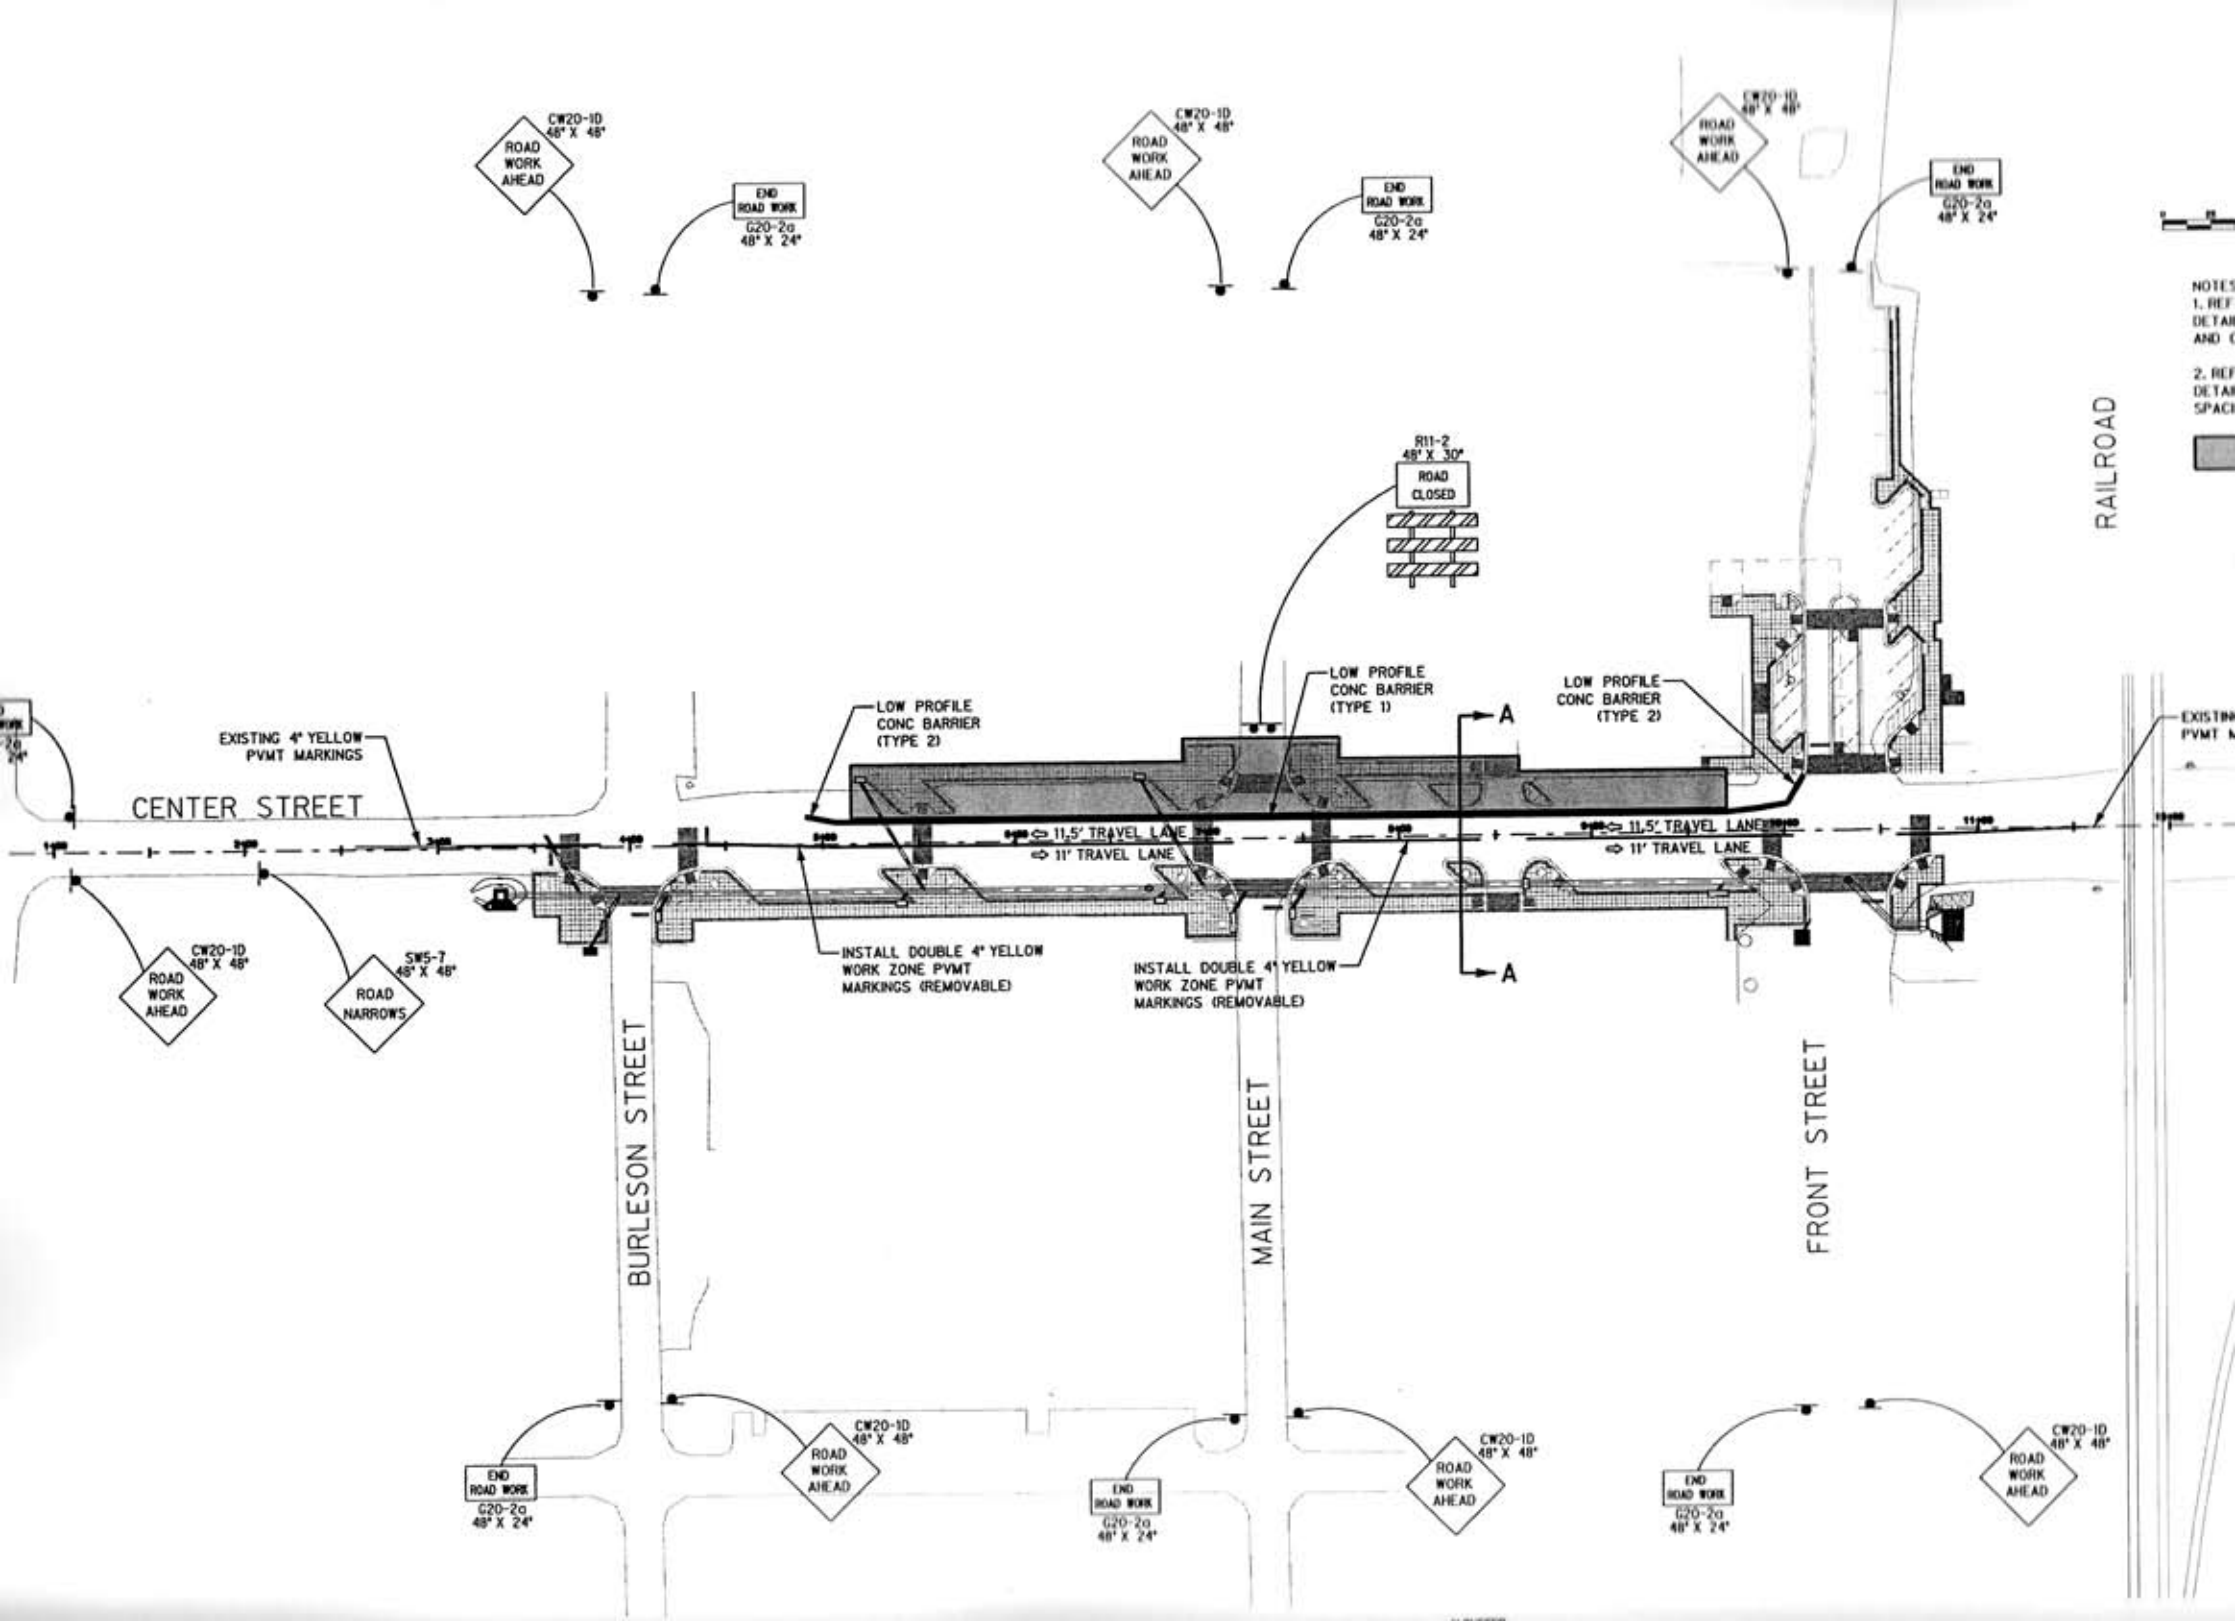
CW20-1D
48" X 48"
ROAD WORK AHEAD
END ROAD WORK
G20-2a
48" X 24"
R11-2
48" X 30"
ROAD CLOSED
LOW PROFILE CONC BARRIER (TYPE 2)
LOW PROFILE CONC BARRIER (TYPE 1)
LOW PROFILE CONC BARRIER (TYPE 2)
EXISTING 4" YELLOW PVMT MARKINGS
CENTER STREET
11.5' TRAVEL LANE
11' TRAVEL LANE
A
A
SW5-7
48" X 48"
ROAD NARROWS
INSTALL DOUBLE 4" YELLOW WORK ZONE PVMT MARKINGS (REMOVABLE)
INSTALL DOUBLE 4" YELLOW WORK ZONE PVMT MARKINGS (REMOVABLE)
BURLESON STREET
MAIN STREET
FRONT STREET
RAILROAD