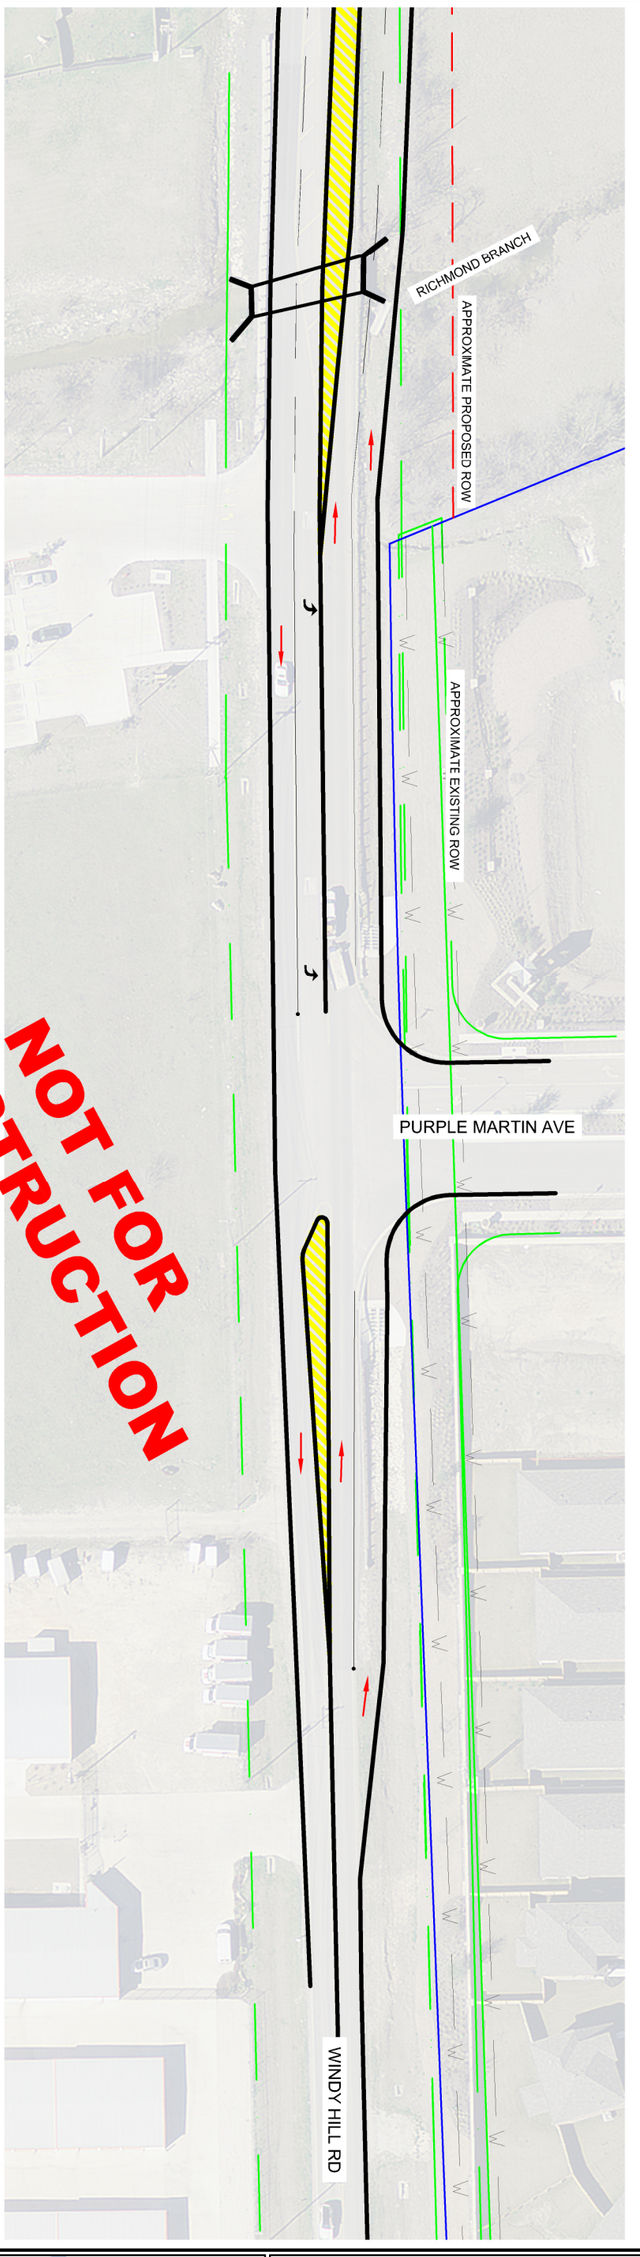

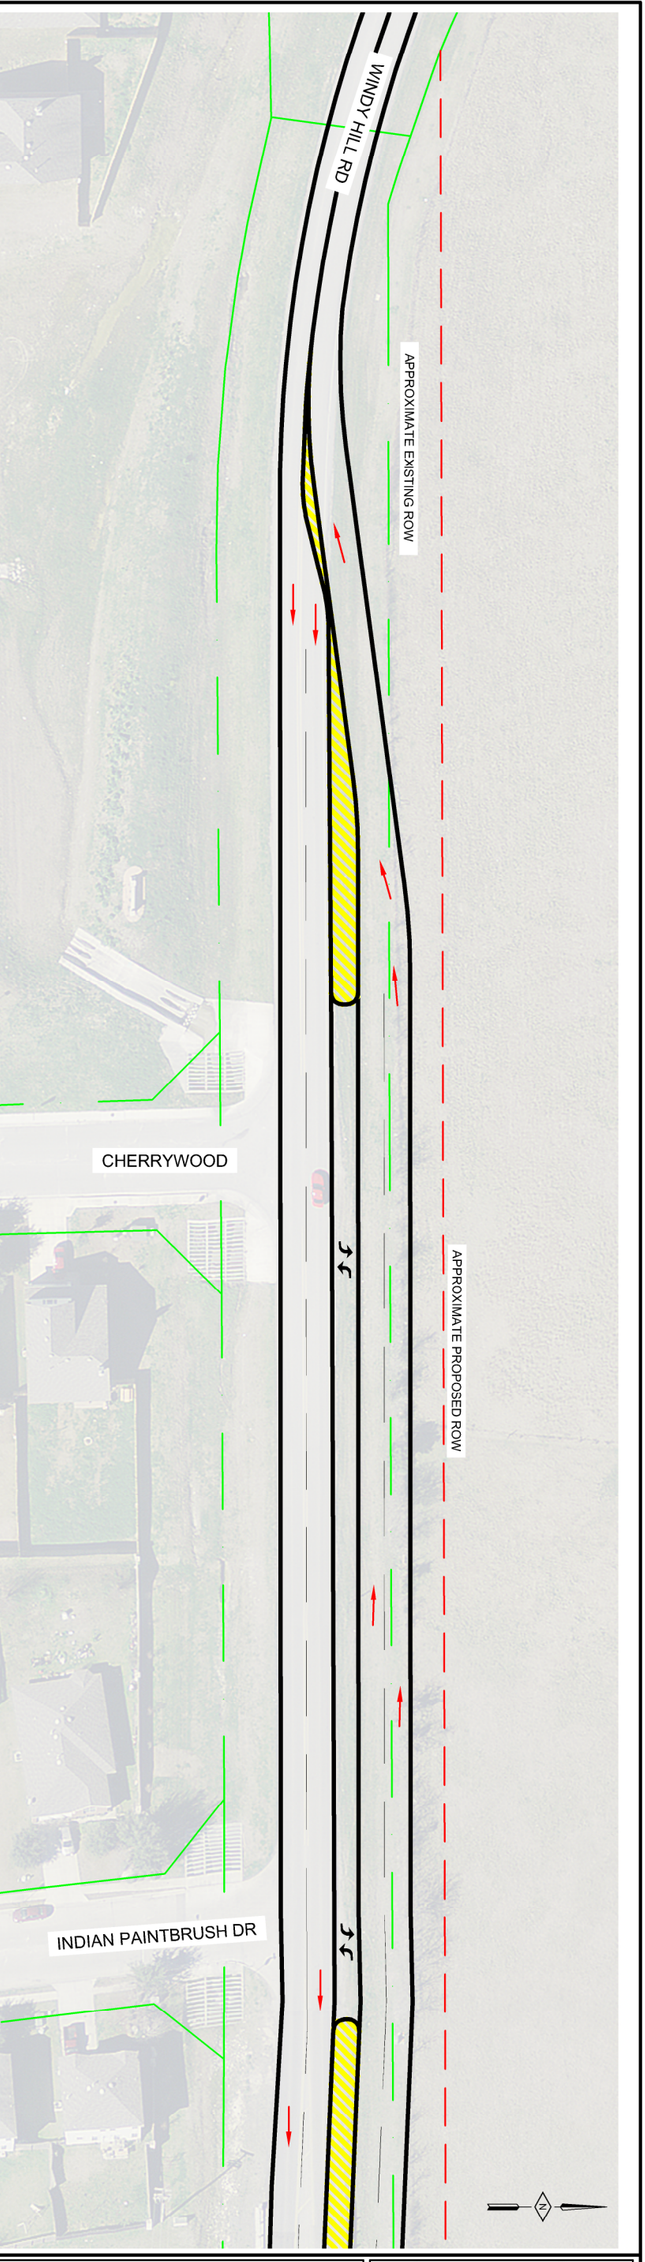

NOT FOR CONSTRUCTION

(NTS)

DATE:
JOB NO.:
DRAWN BY:
APPROVED BY:

CITY OF KYLE
ENGINEERING DEPARTMENT
100 W CENTER STREET
KYLE, TX 78640
PH (512) 262-3965

WINDY HILL EXPANSION CONCEPTUAL SKETCH

REV. #	REVISION DESCRIPTION	DATE