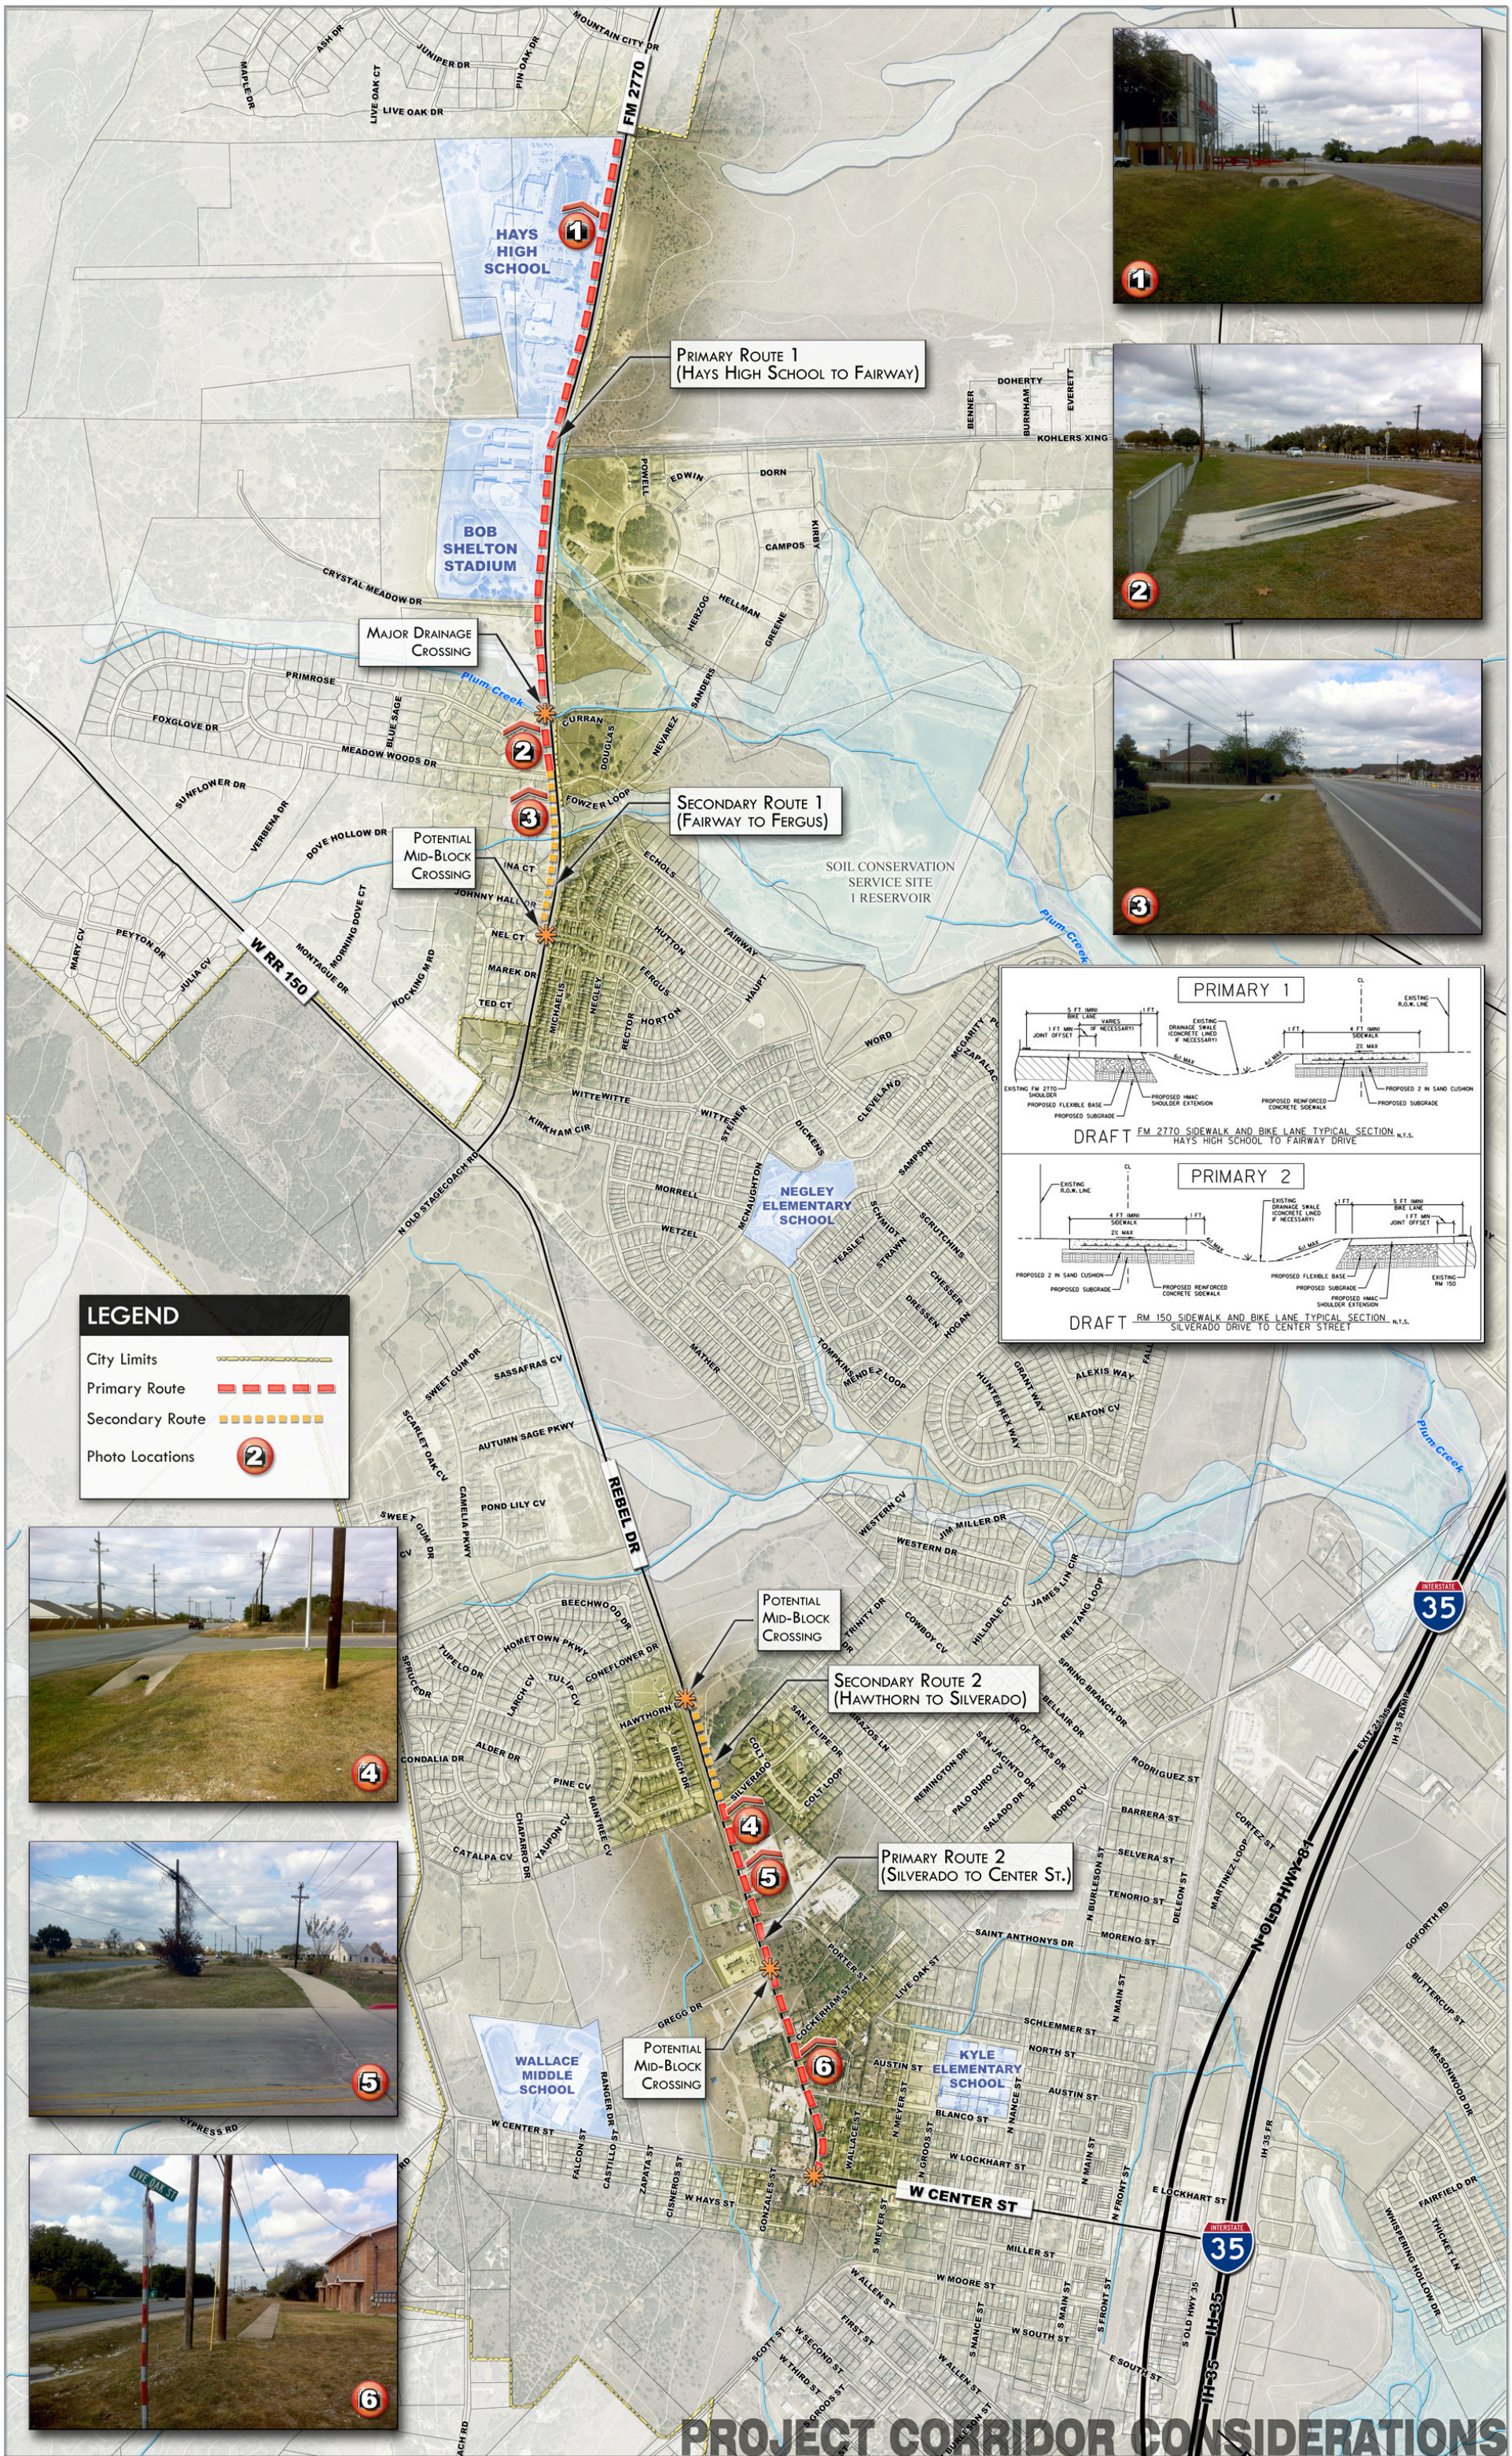
PROJECT CORRIDOR CONSIDERATIONS
FM 2770 - RR 150 BICYCLE & SIDEWALK IMPROVEMENTS
CITY OF KYLE, TEXAS
JANUARY 2013
HAYS HIGH SCHOOL
BOB SHELTON STADIUM
NEGLEY ELEMENTARY SCHOOL
WALLACE MIDDLE SCHOOL
KYLE ELEMENTARY SCHOOL
SOIL CONSERVATION SERVICE SITE 1 RESERVOIR
Primary Route 1 (Hays High School to Fairway)
Major Drainage Crossing
Secondary Route 1 (Fairway to Fergus)
Potential Mid-Block Crossing
Secondary Route 2 (Hawthorn to Silverado)
Primary Route 2 (Silverado to Center St.)
FM 2770
W RR 150
REBEL DR
W CENTER ST
Plum Creek
IH-35
LEGEND
City Limits
Primary Route
Secondary Route
Photo Locations
PRIMARY 1
DRAFT FM 2770 SIDEWALK AND BIKE LANE TYPICAL SECTION
HAYS HIGH SCHOOL TO FAIRWAY DRIVE
PRIMARY 2
DRAFT RM 150 SIDEWALK AND BIKE LANE TYPICAL SECTION
SILVERADO DRIVE TO CENTER STREET
GRAPHIC SCALE
NORTH
HALFF